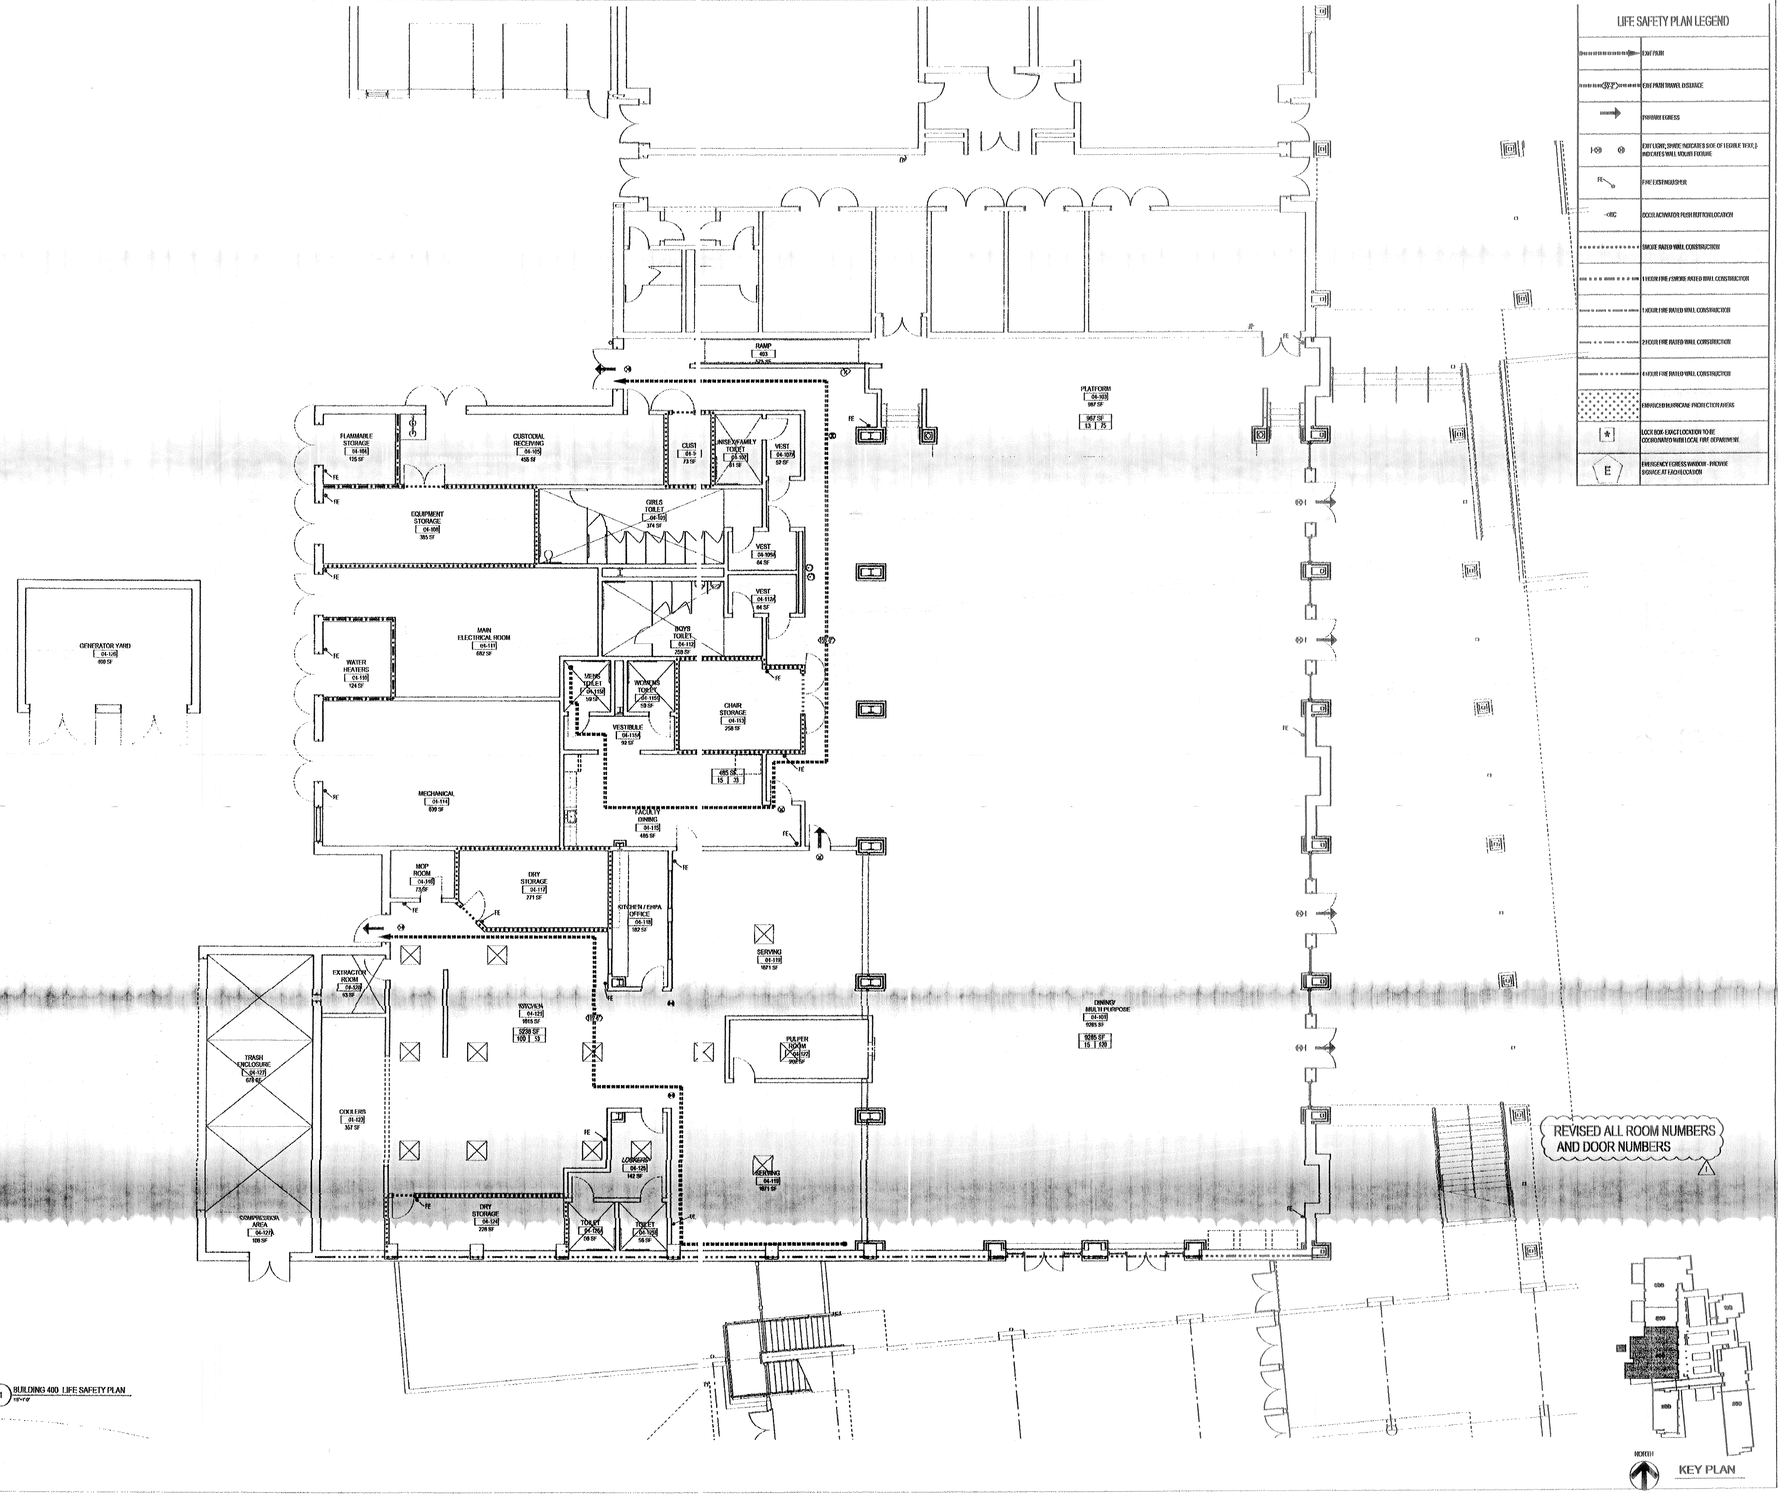


1 BUILDING 400 LIFE SAFETY PLAN


SCHENKELSHULTZ
ARCHITECTURE
200 east robinson street
suite 300
orlando, fl 32801
voice 407-872-3322
fax 407-872-3303
schenkelshultz.com
SS Lic No - AA-C000937


Architectural
SHAWN M. GILLEN
AR92347

Lake County
Middle School
'DD'

13201 Excalibur Road
Clermont, Florida 34711

Lake County Schools
518 Alfred Street
Tavares, Florida 32778

revisions:
1 01-11-08 PH # 23

drawn: RC
checked: SG
date: 02.02.07
comm. no.: 0620113

LIFE SAFETY BLDG
400

# Y140

—%
CONFORMED SET