ICAL UNIT LEGEND	
	WT
	400 LBS. OR LESS
	250 LBS.
	4000 LBS.

ICAL UNITS INDICATED
BE SUPPORTED FROM
ING DESIGN PURLINS
INAL LOAD INDICATED

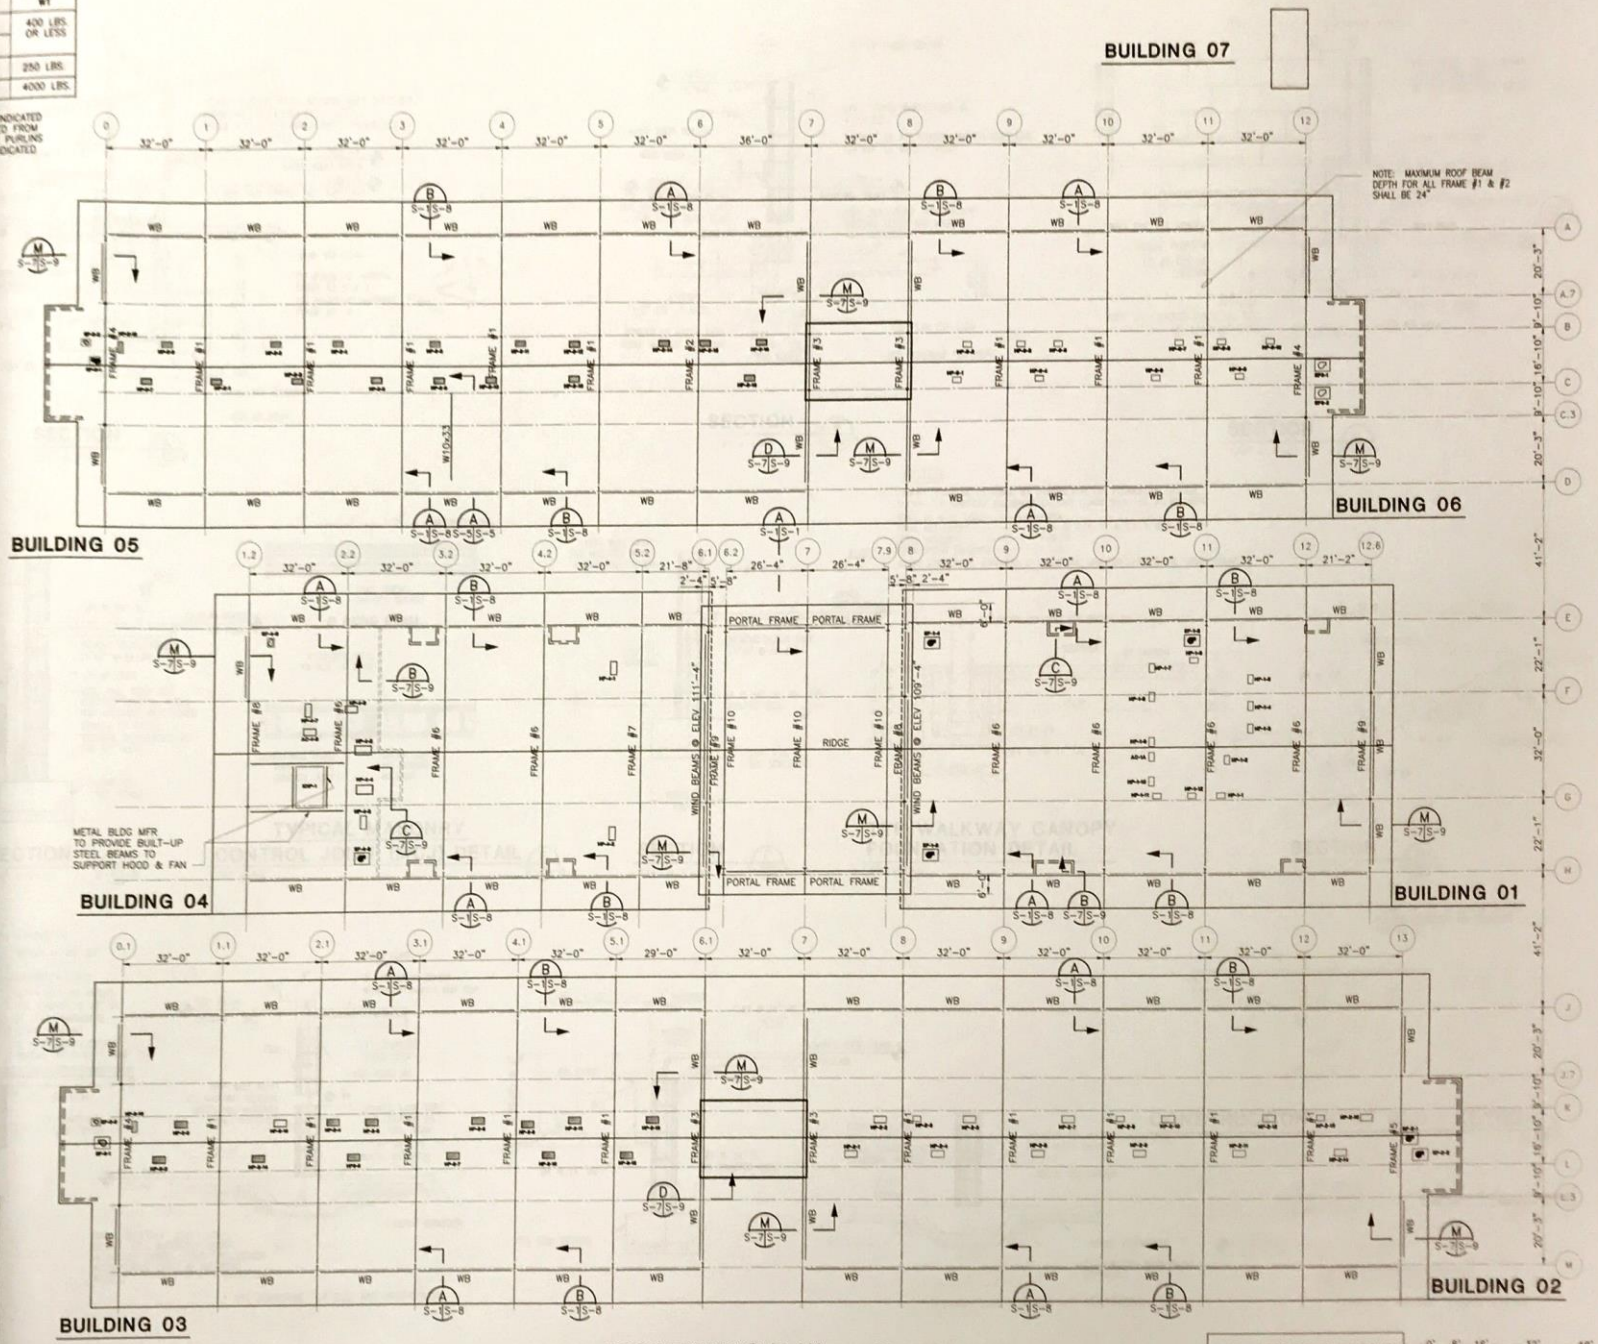

ROOF FRAMING PLAN
1/16" = 1'-0"

1/16" = 1'-0"

G 08

DATE	REVISION	BY	CHK

BRPH ARCHITECTS ENGINEERS, INC.
MELBOURNE / ORLANDO / WEST PALM BEACH
3276 BURTREE BOULEVARD
MELBOURNE, FLORIDA 32940
Florida Registered Architect Lic. No. 12048
Board of Professional Engineers License No. 1435
Copyright © 2003
This drawing is the property of the designer and shall not be reproduced or used for other projects without the written consent of the designer.

ELEMENTARY SCHOOL "G"
LEESBURG, FLORIDA
SCHOOL BOARD OF LAKE COUNTY
COMPOSITE ROOF FRAMING PLAN

ARCH/ENGR OF RECORD

DESIGNED BY A. MILLER
DRAWN BY L. ARCHER
CHECKED BY ANDREW N. MILLER FL PE-0026161
PROJECT NO./CAD CODE 5264.01\S07
DATE 06-16-03
DRAWING NO. S-7
SHEET OF